ROOF TRUSS
Central ring
1:10

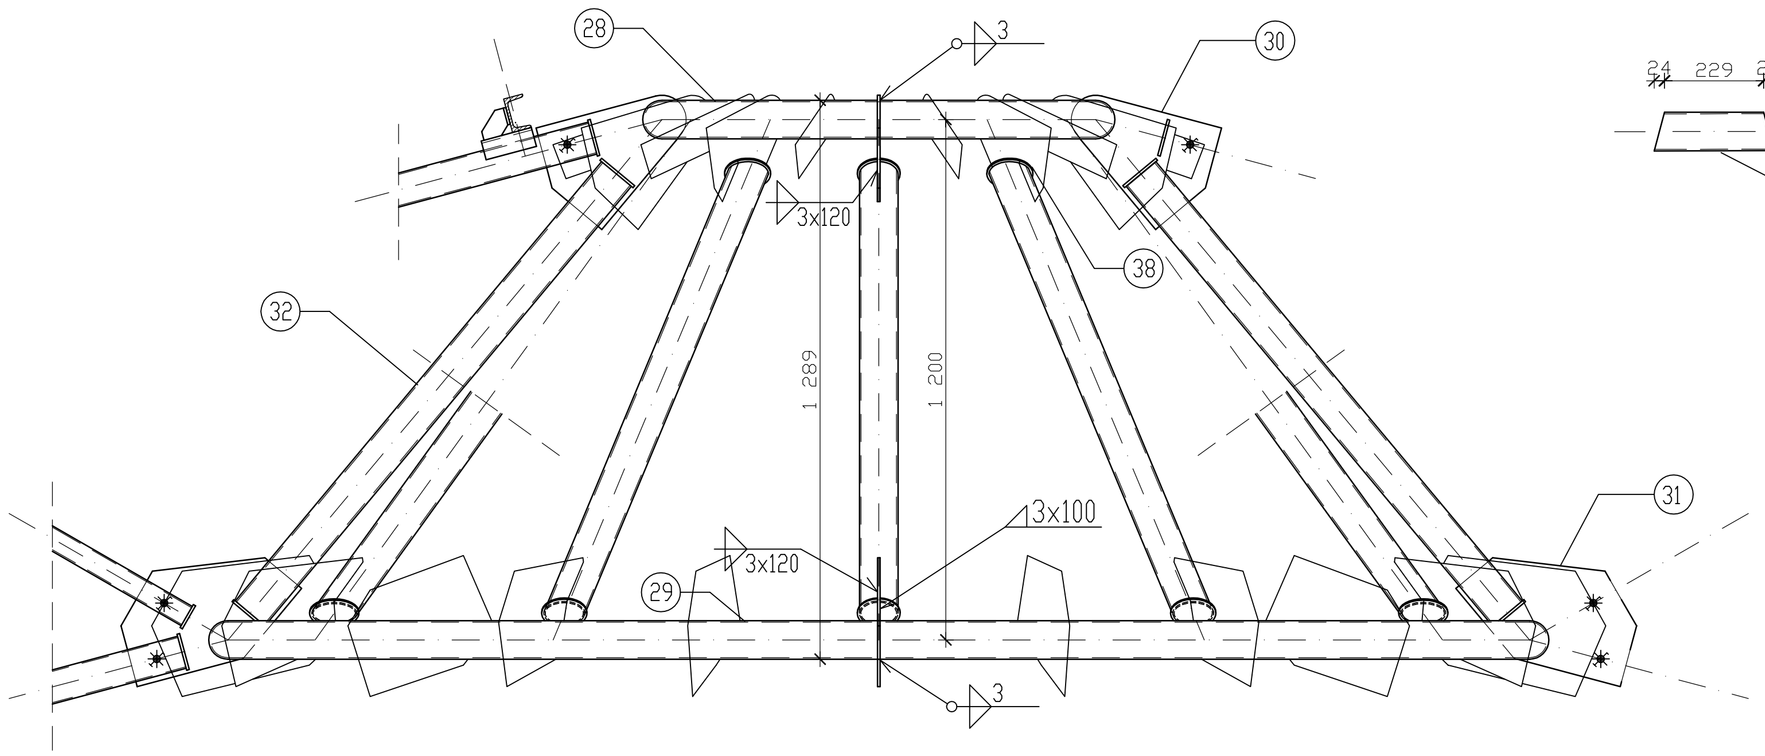

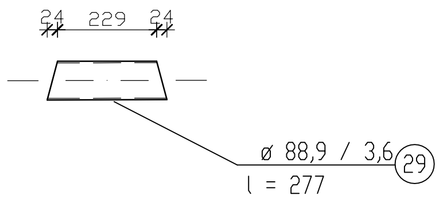

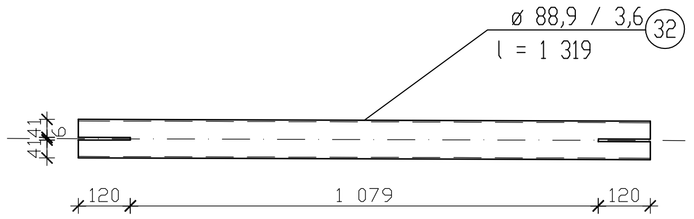

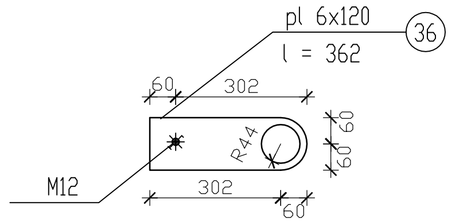

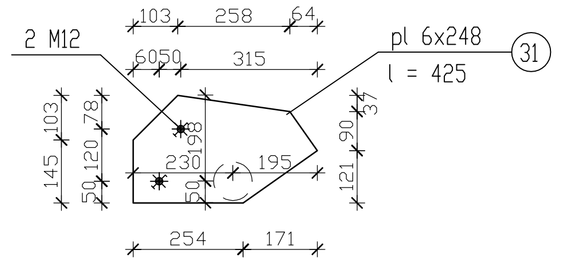

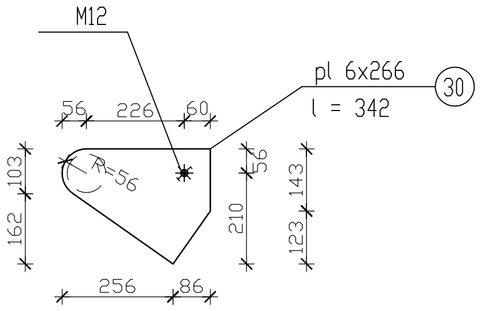

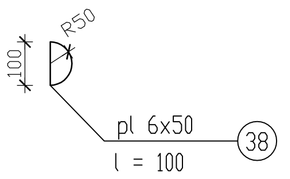

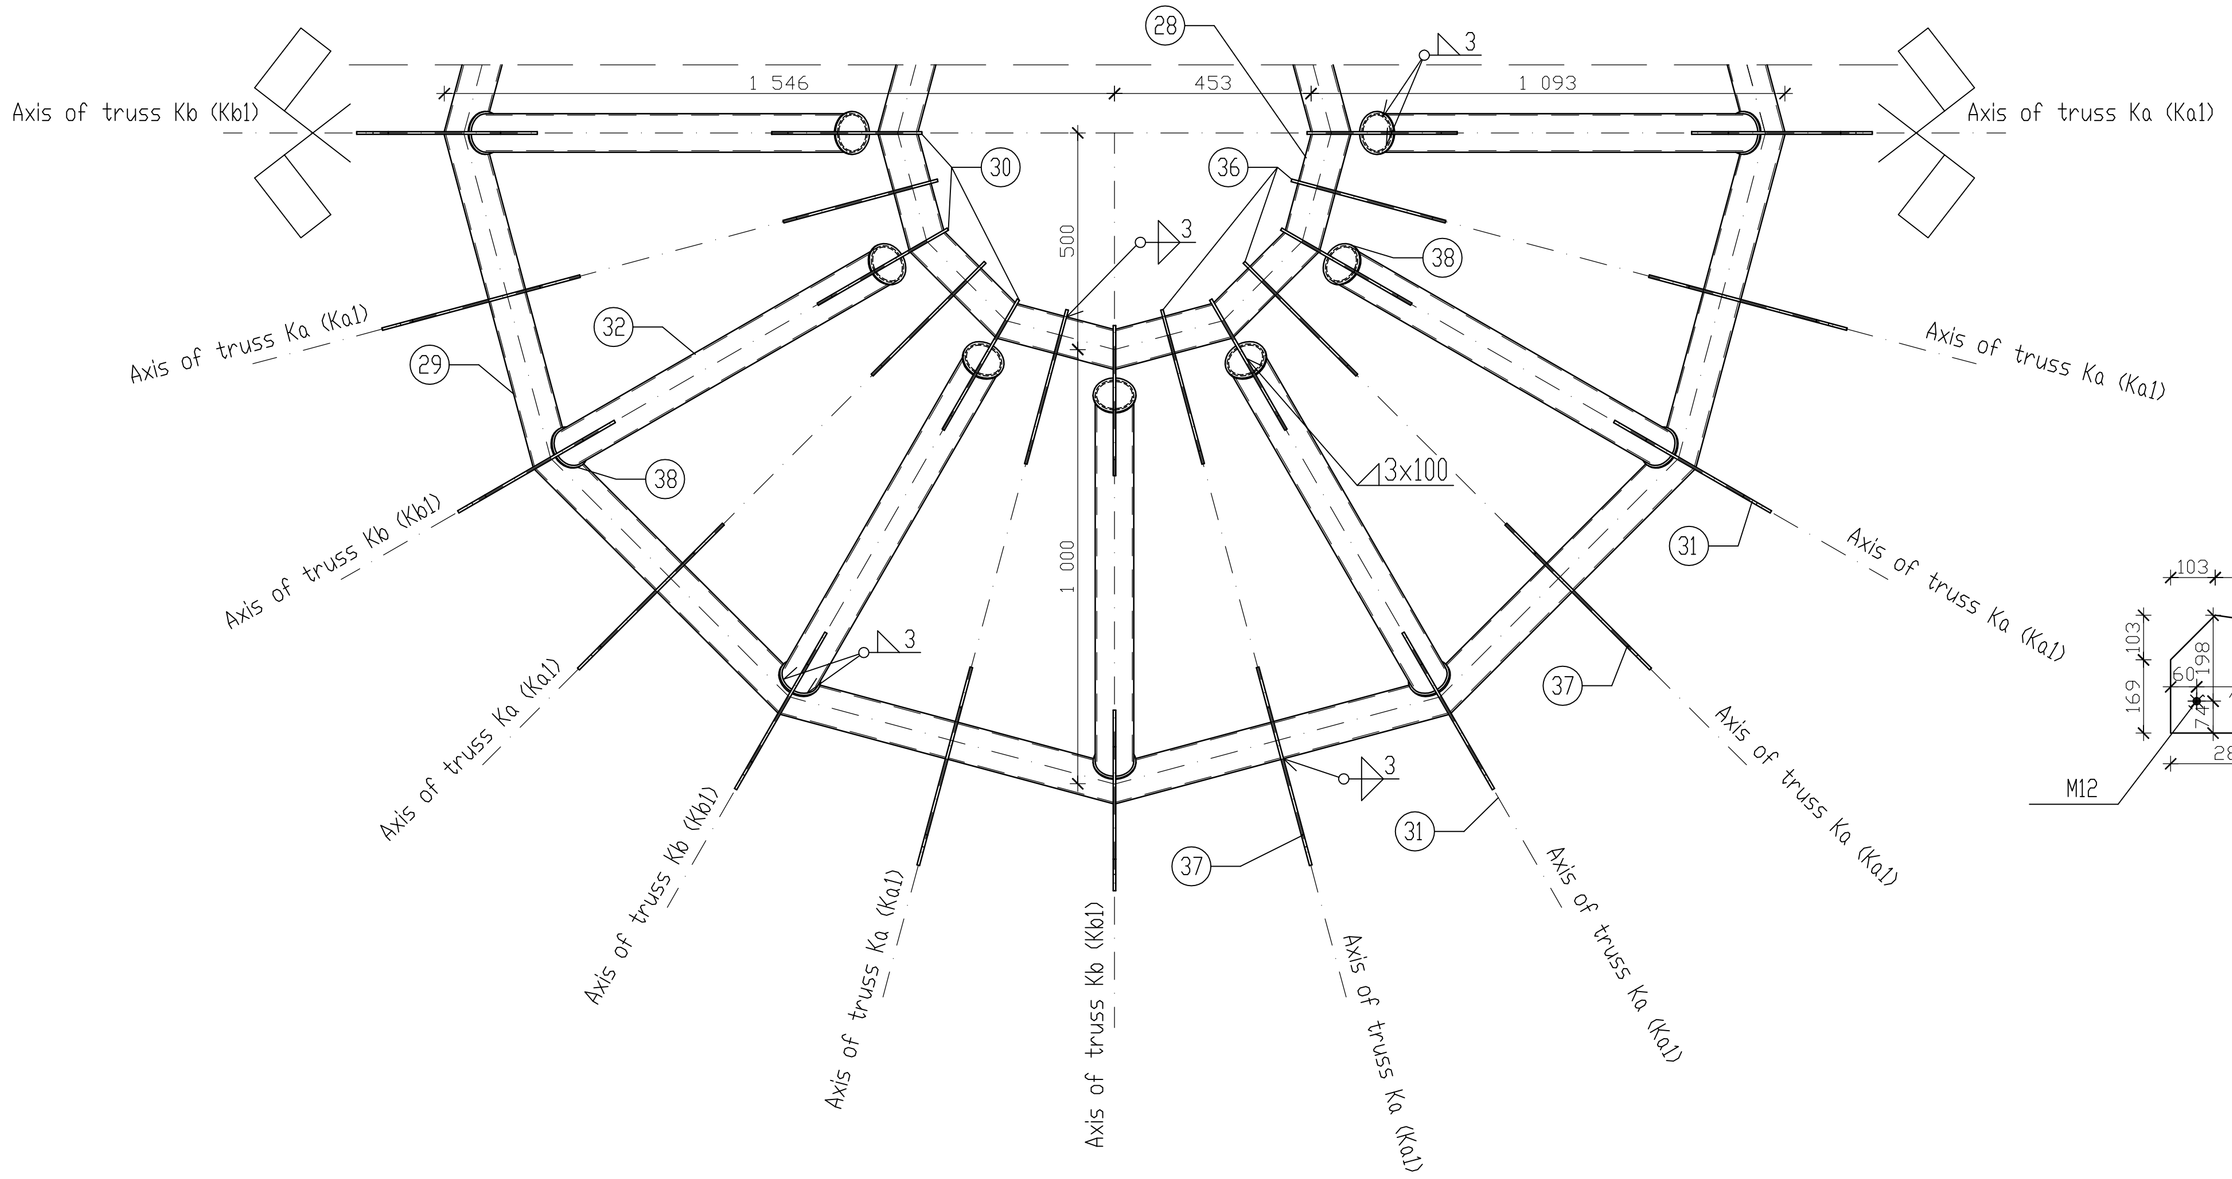

S - S

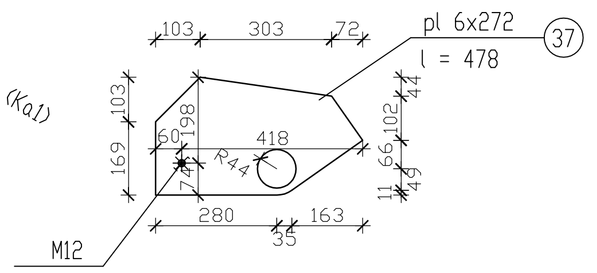

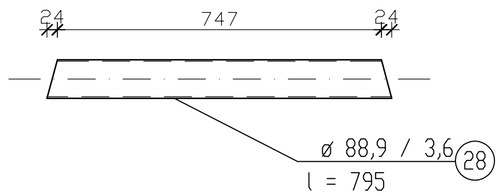

Steel S235

✱ Bolts M12, cl. 4.8

Elektrodes E4303

Bolts are used for initial assembly

CRACOW UNIVERSITY OF TECHNOLOGY - CIVIL ENGINEERING FACULTY Institute of Structure and Building Materials Chair of Metal Structures						
Executor	Tomasz Michałowski Ph.D.	group	sign.	date	NOTICES analysed together with drw. 1, 2, 3	
Verificator	Prof. Andrzej Machowski					
TOPIC:	Truss, central ring				Scale 1:10	# drow 4