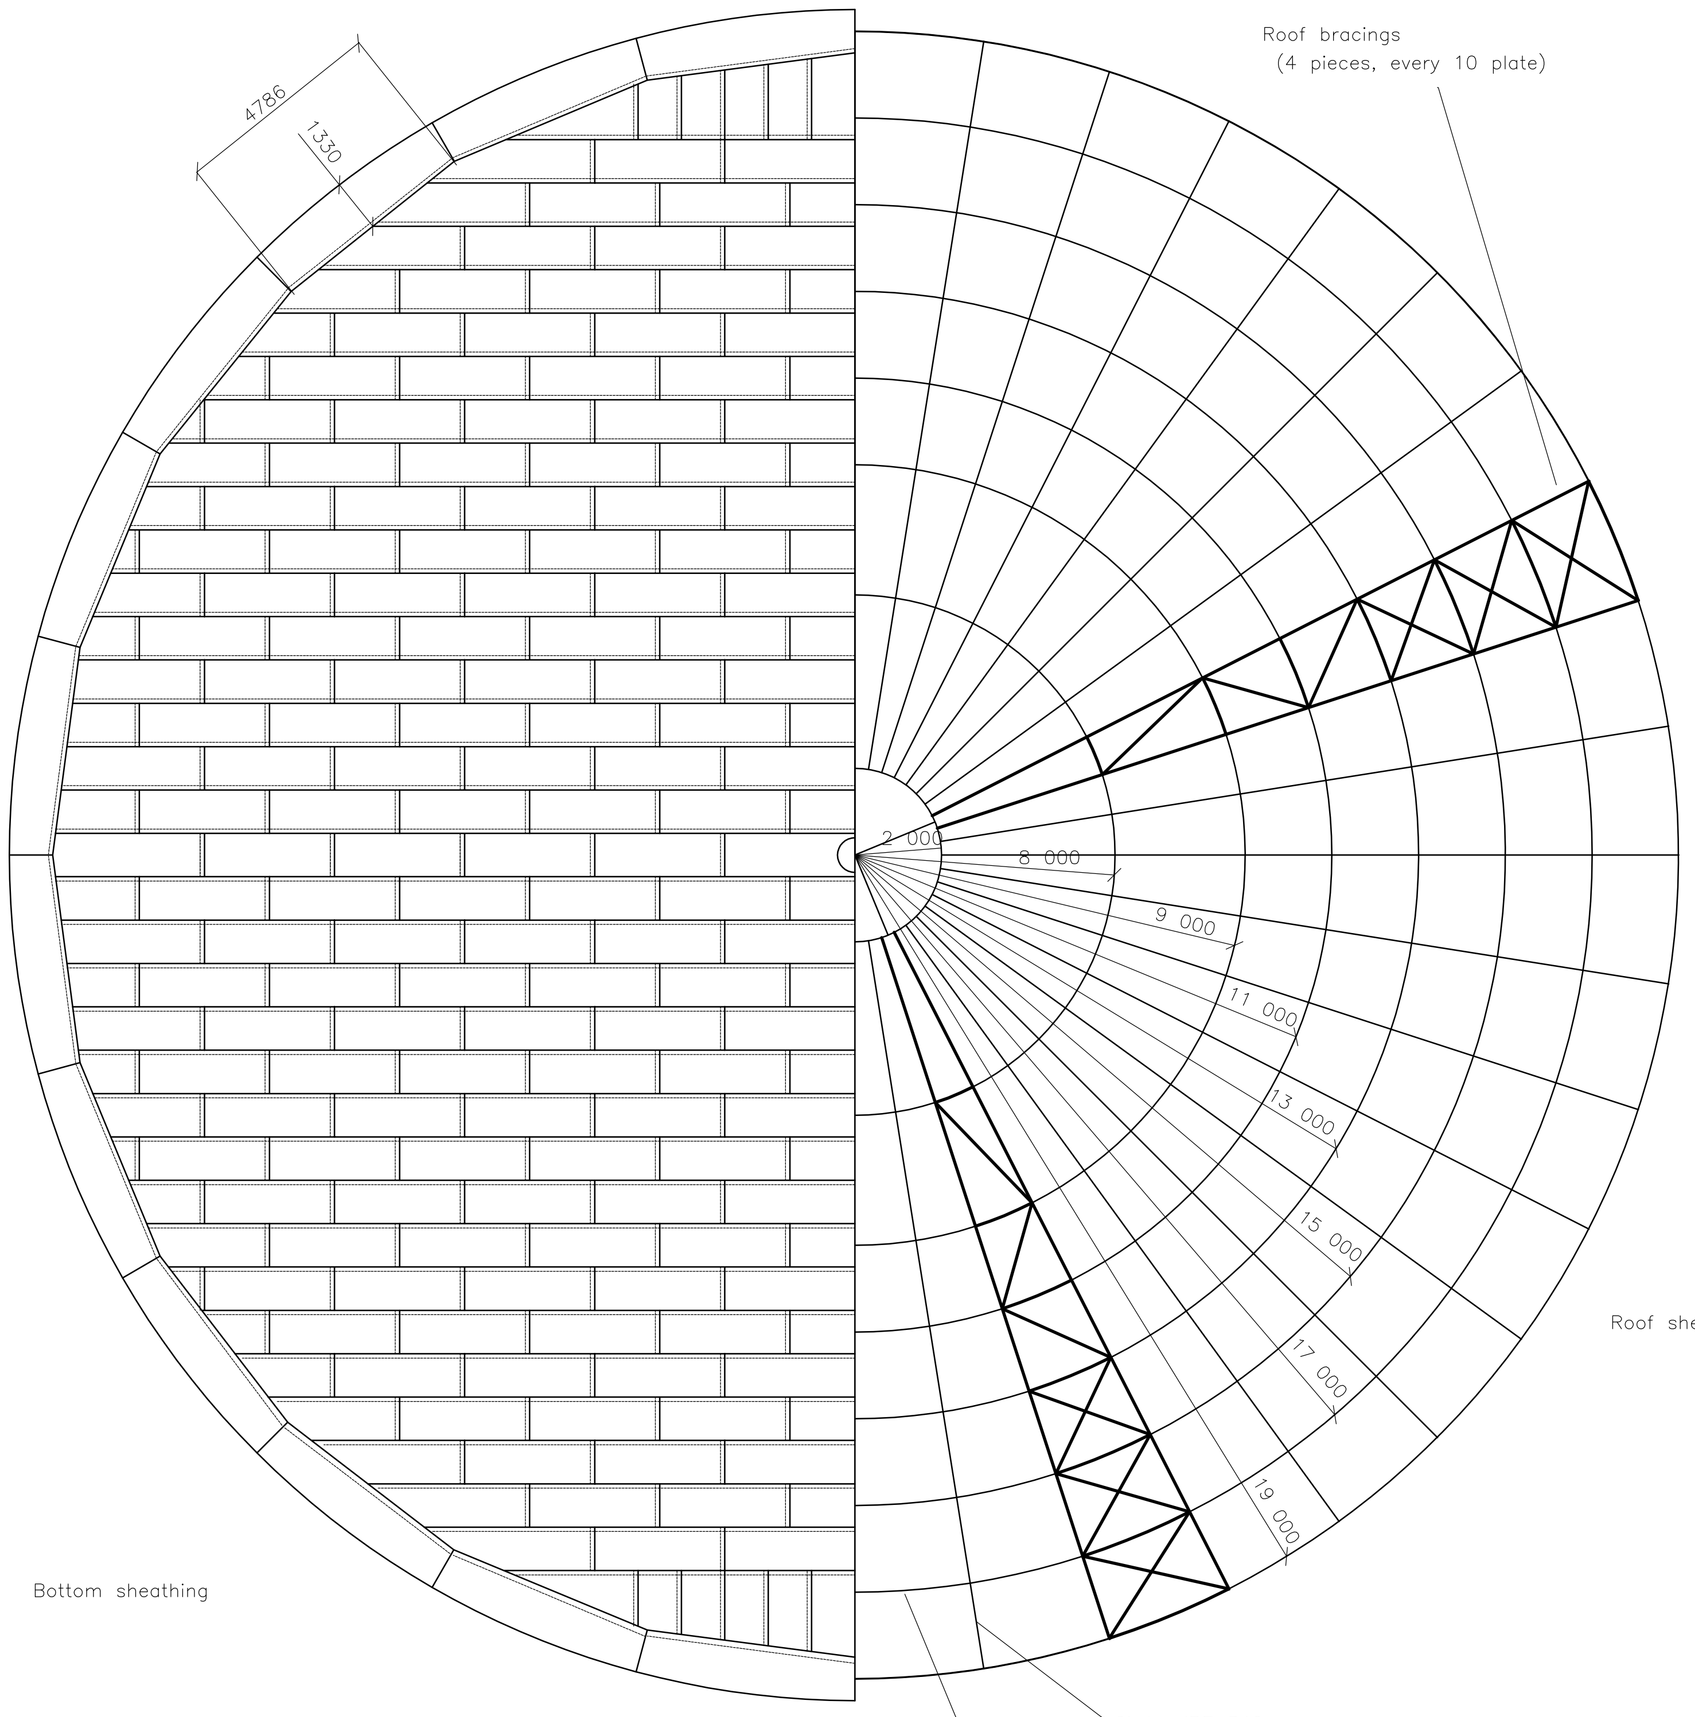

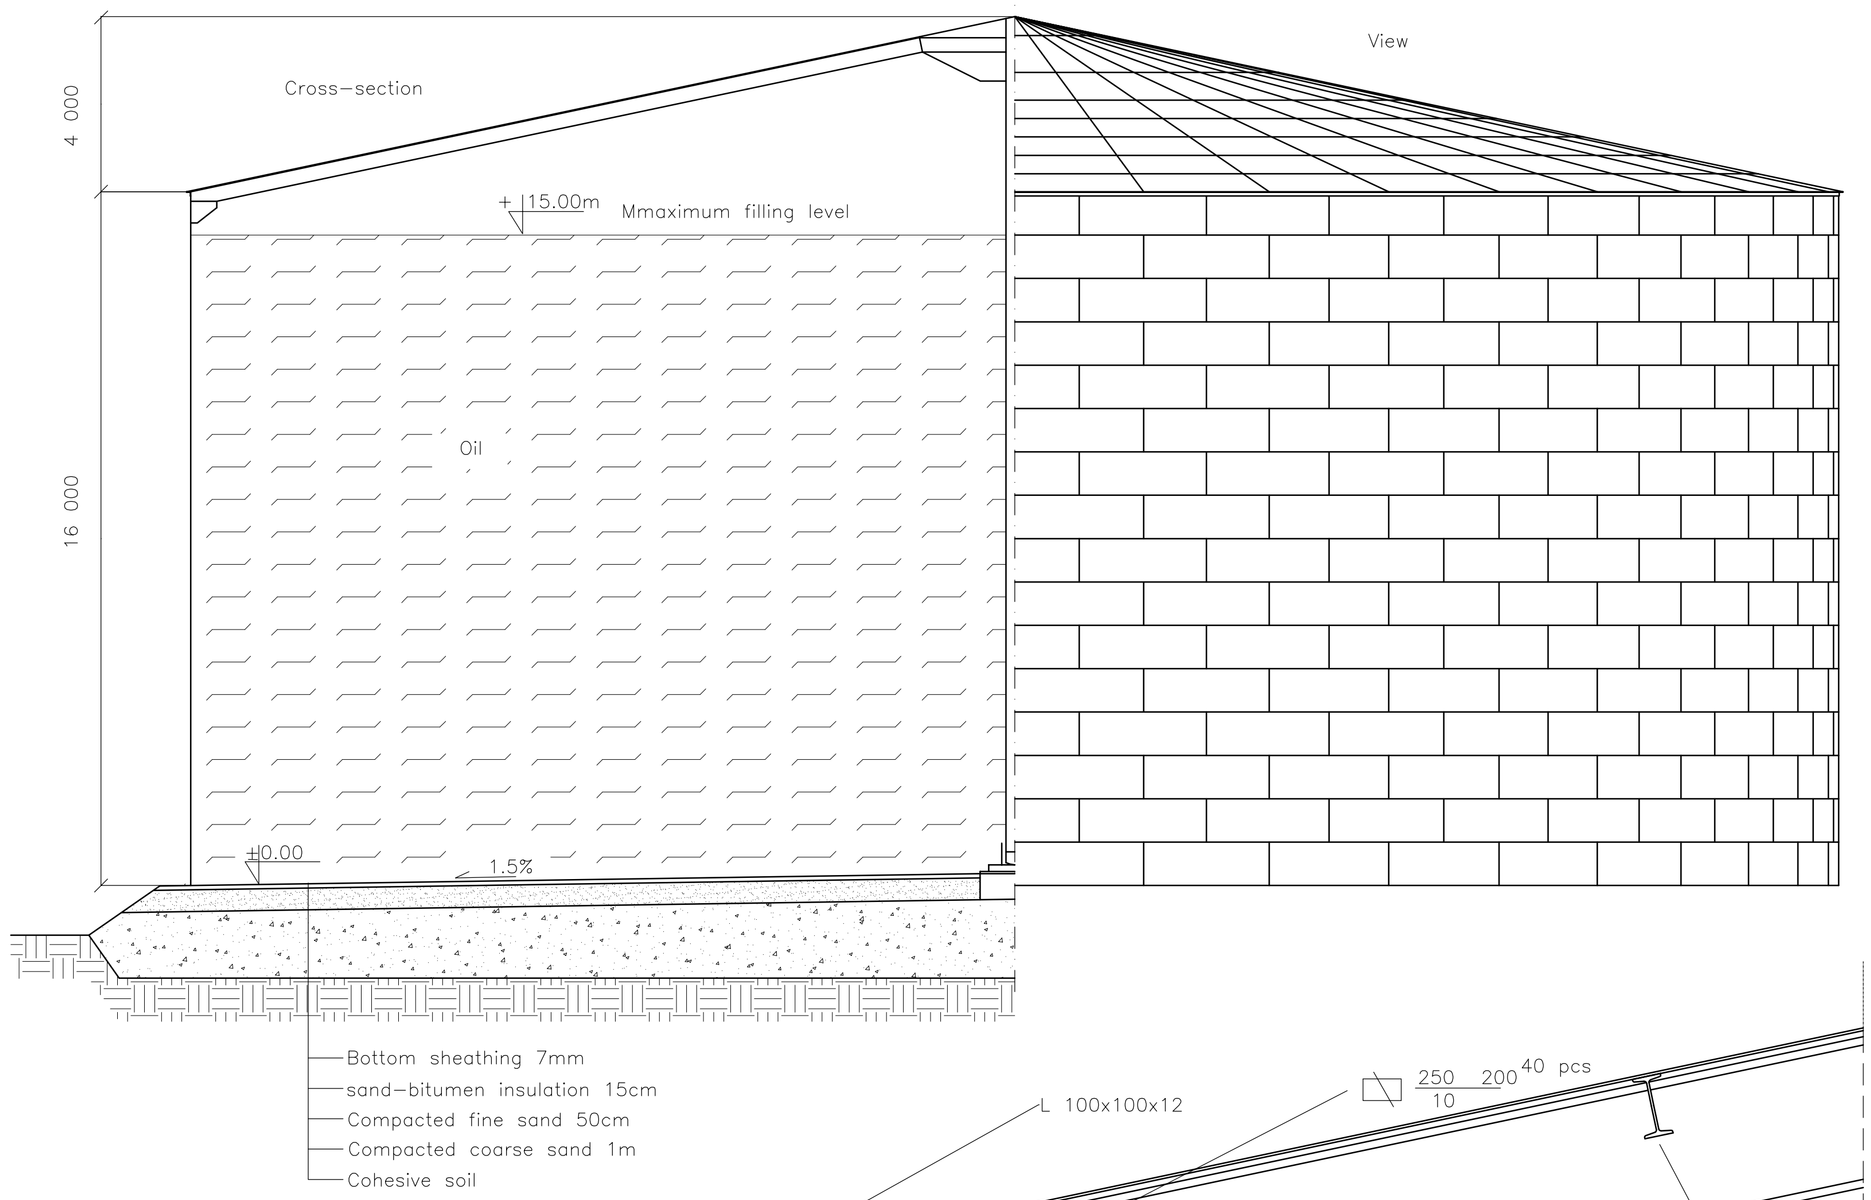

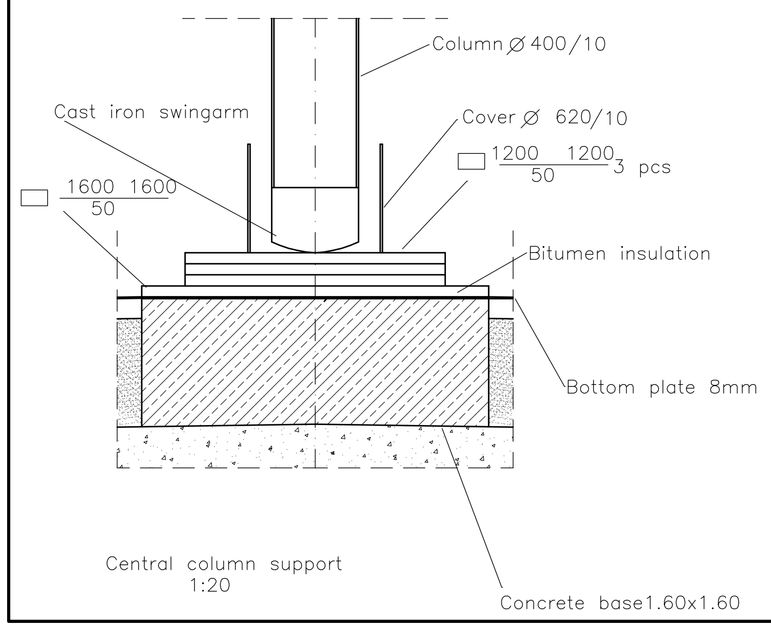

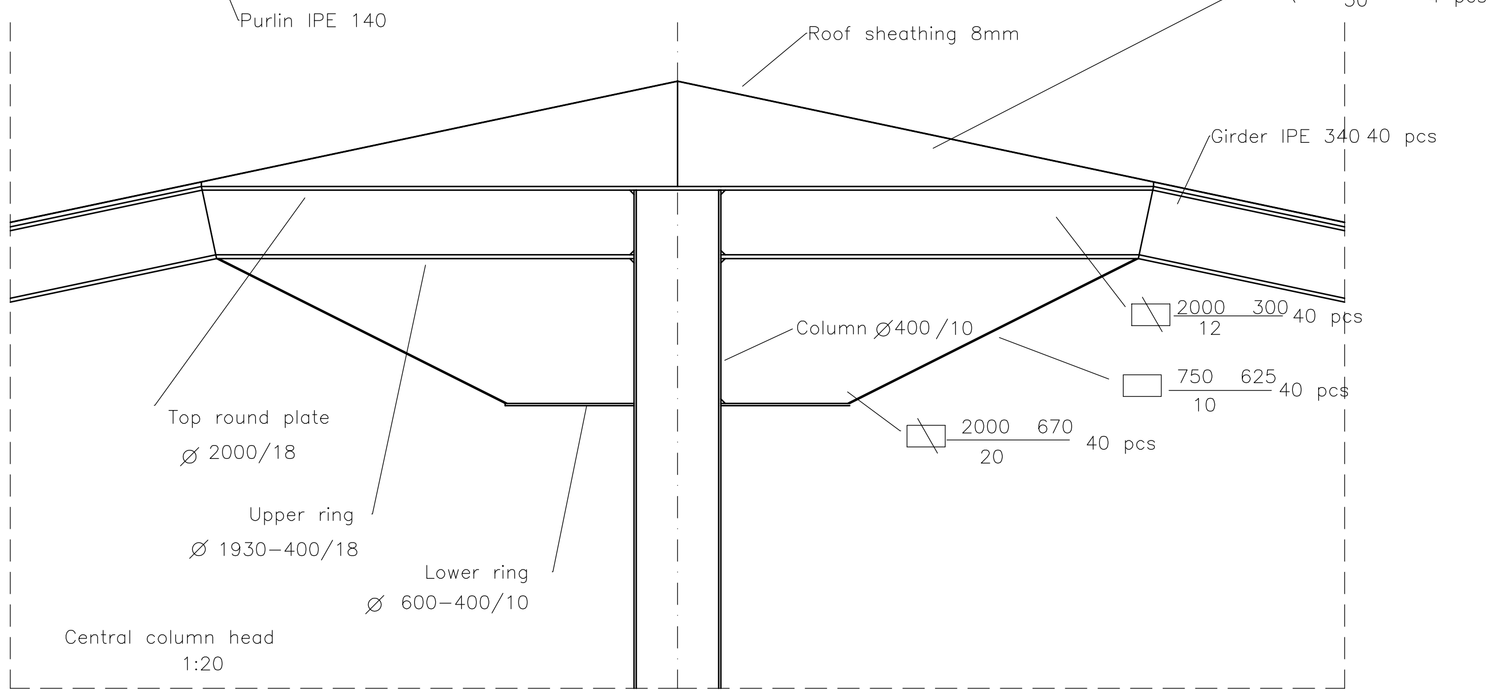

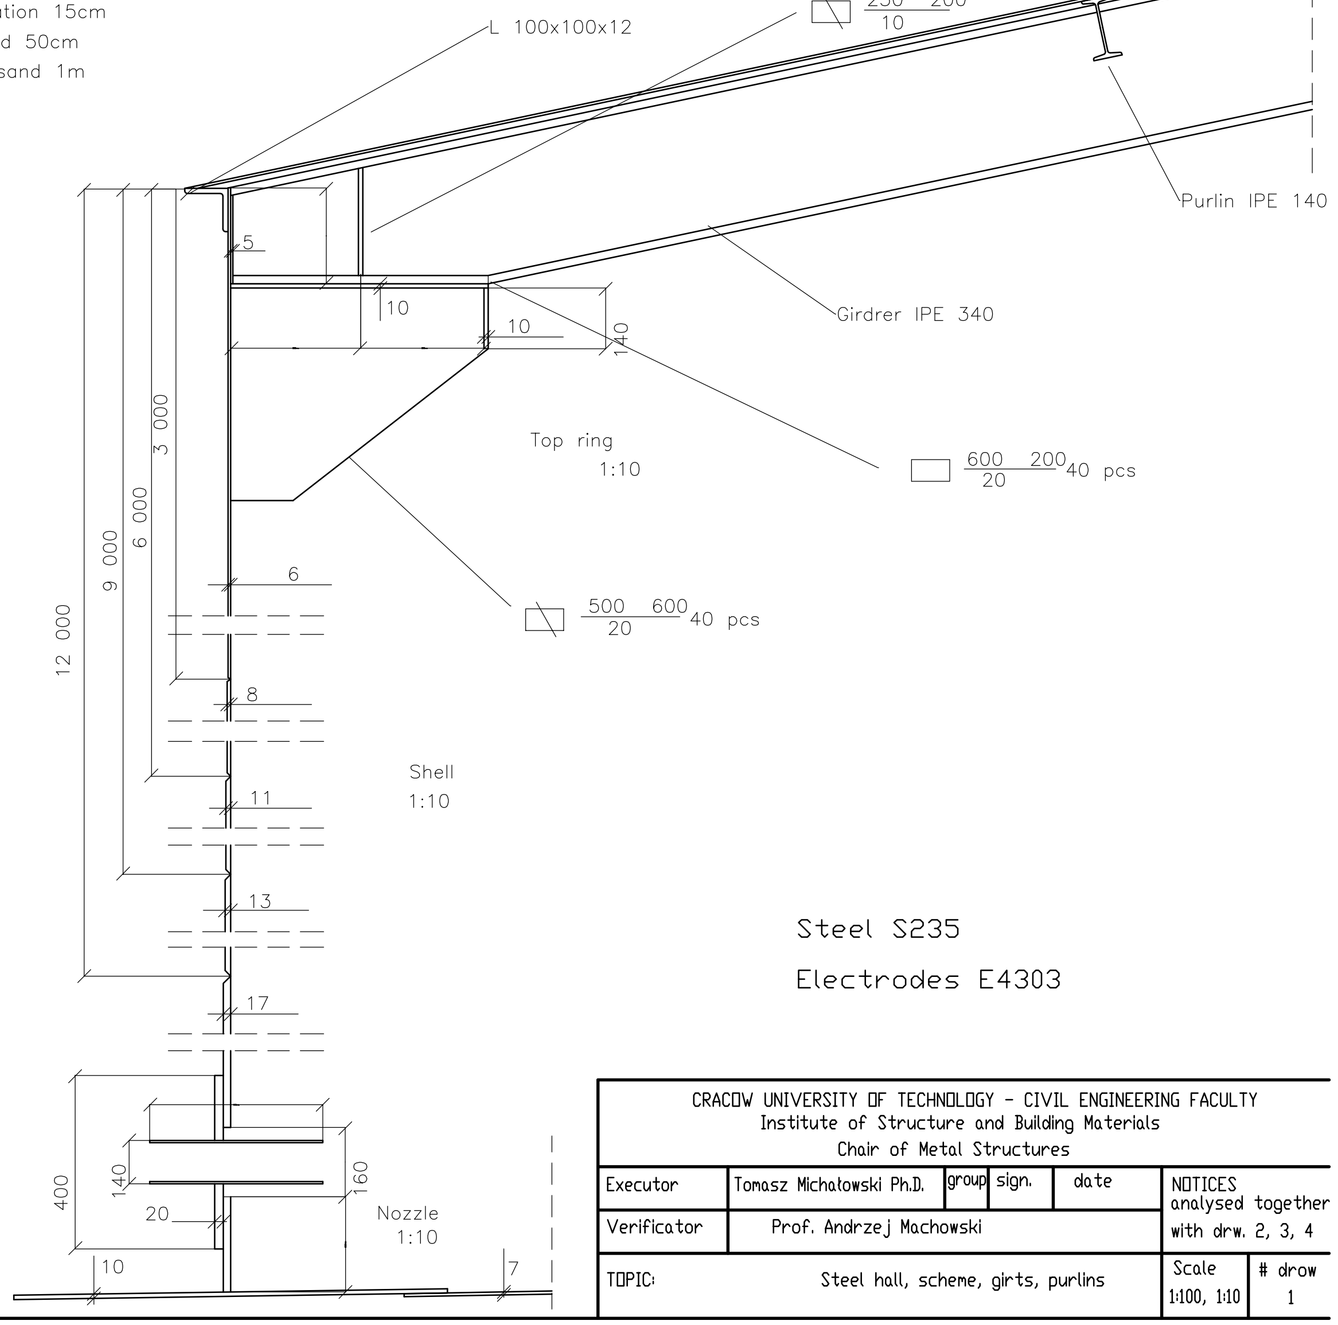

Steel S235

Electrodes E4303

CRACOW UNIVERSITY OF TECHNOLOGY - CIVIL ENGINEERING FACULTY Institute of Structure and Building Materials Chair of Metal Structures					
Executor	Tomasz Michałowski Ph.D.	group	sign.	date	NOTICES analysed together with drw. 2, 3, 4
Verificator	Prof. Andrzej Machowski				
TOPIC:	Steel hall, scheme, girts, purlins				Scale 1:100, 1:10 / # drow 1